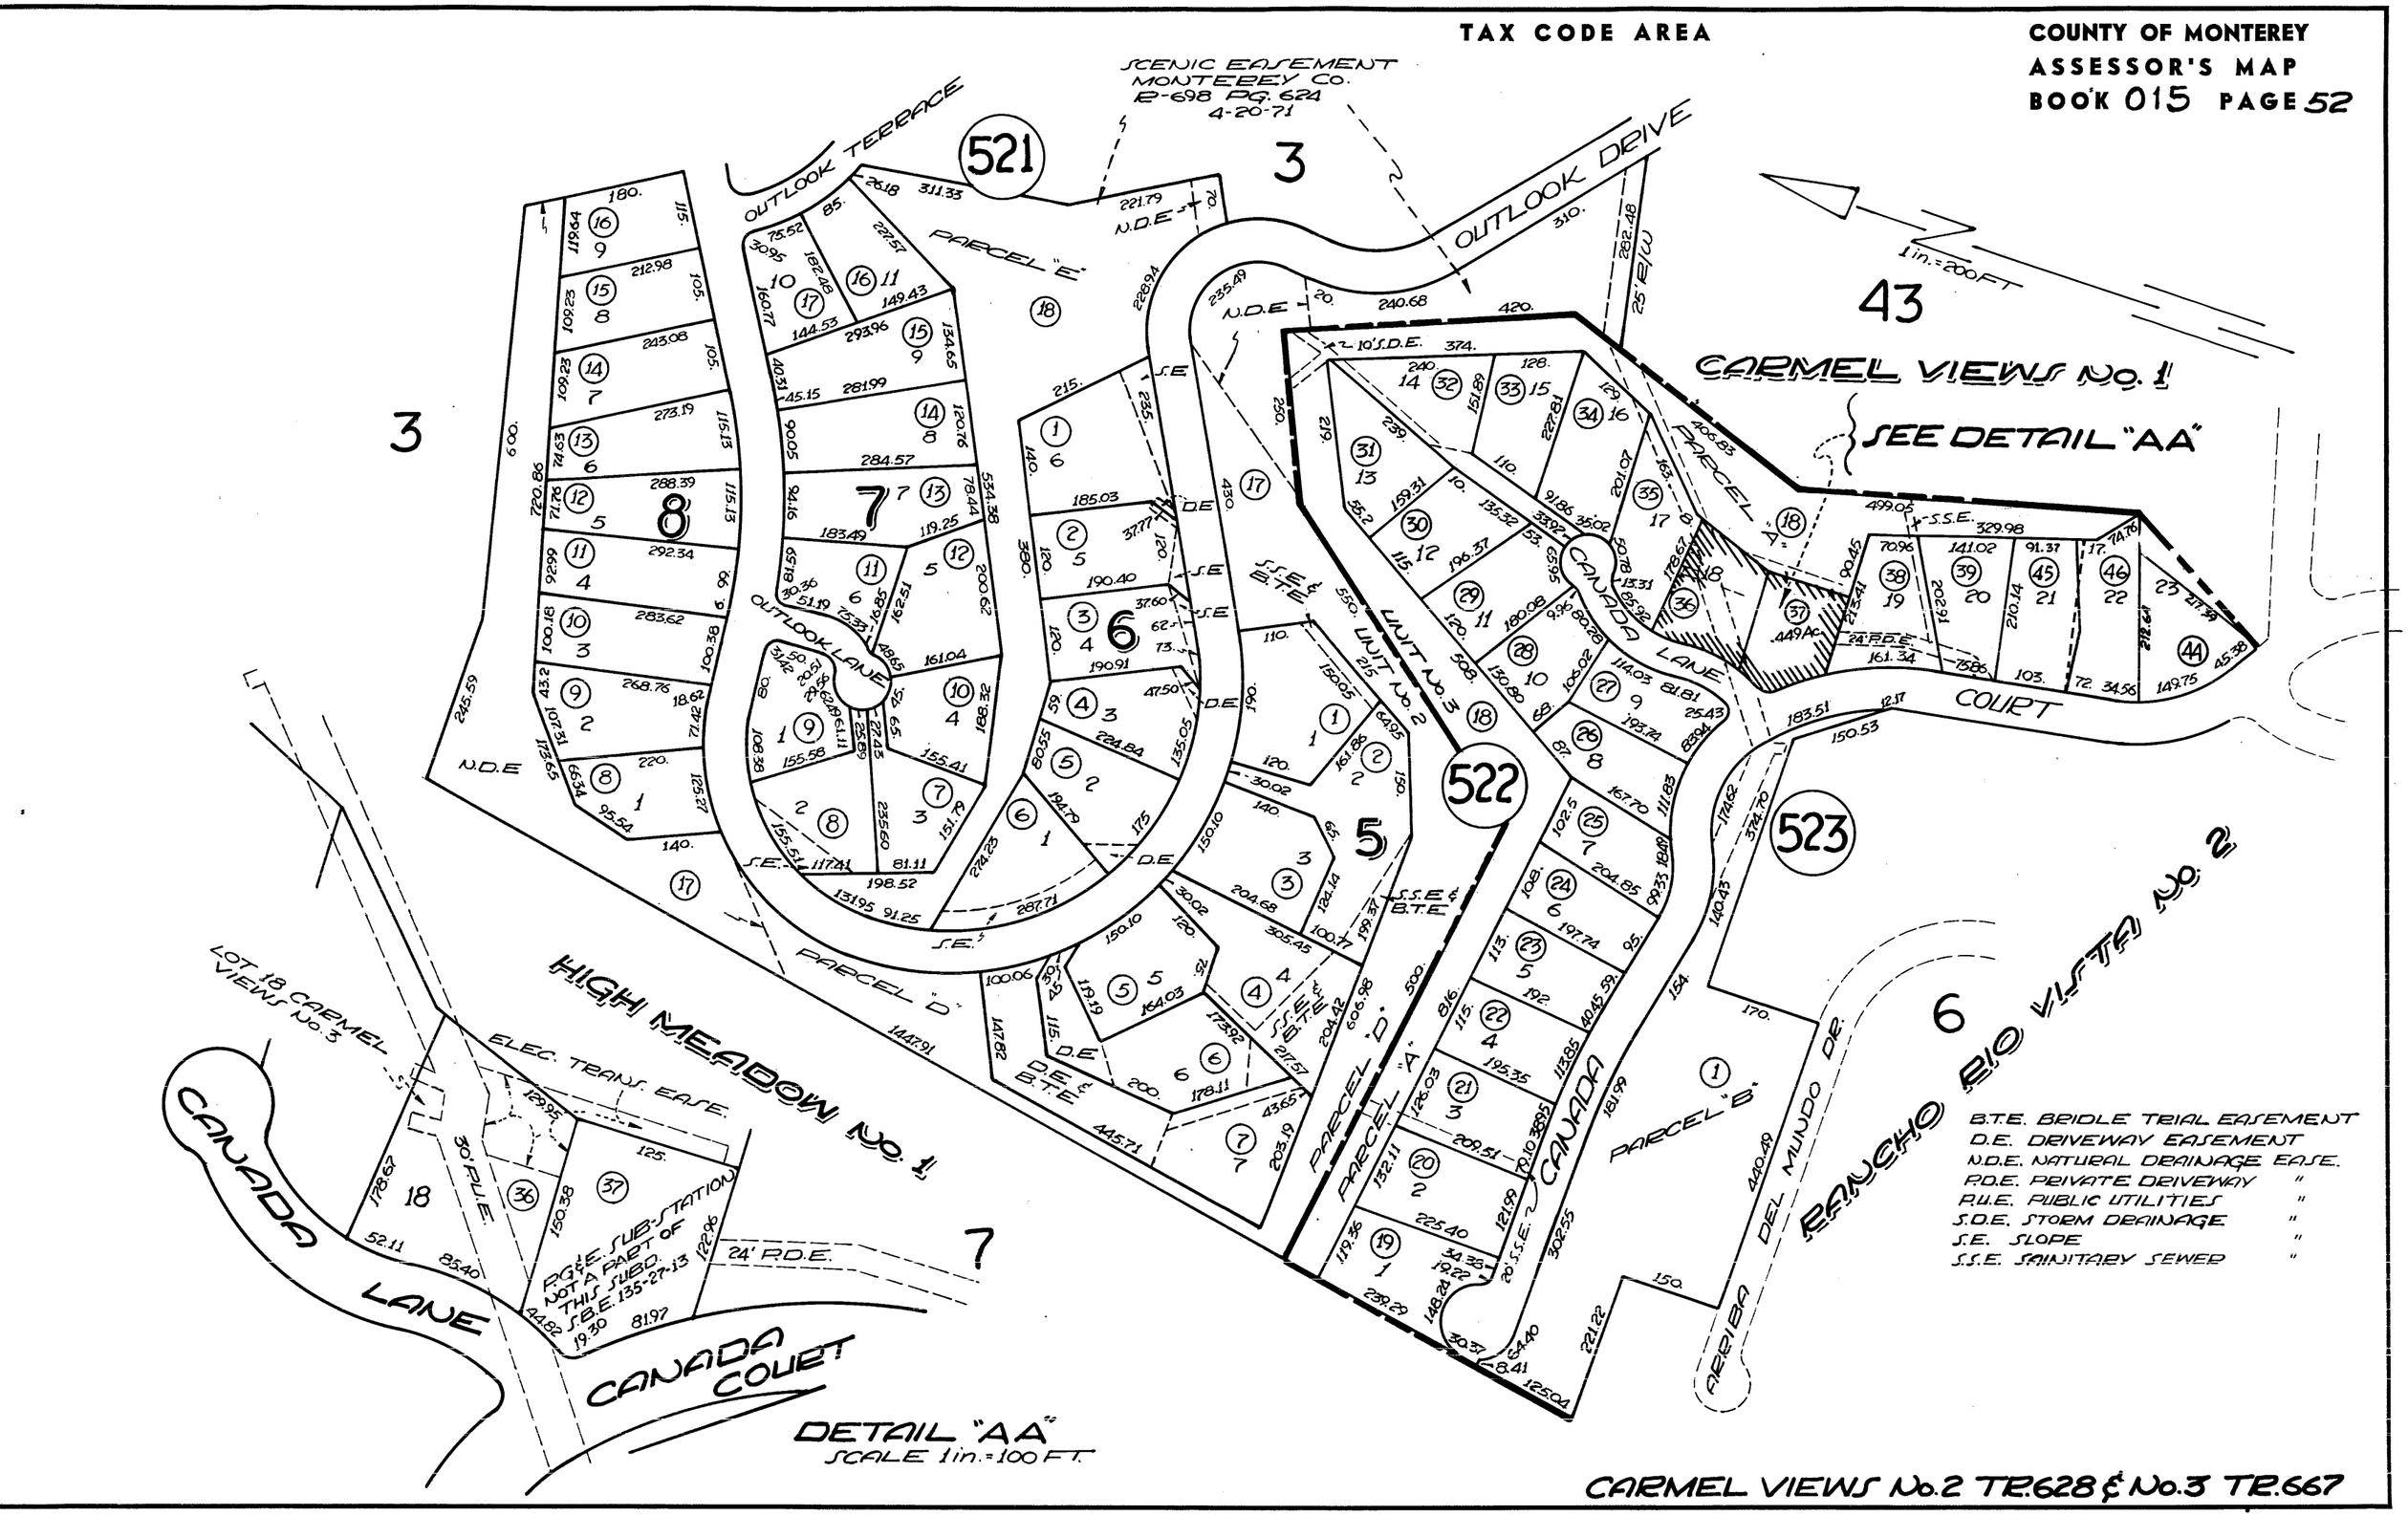
TAX CODE AREA
COUNTY OF MONTEREY
ASSESSOR'S MAP
BOOK 015 PAGE 52
SCENIC EASEMENT
MONTEREY CO.
R-698 PG. 624
4-20-71
OUTLOOK TERRACE
OUTLOOK DRIVE
OUTLOOK LANE
PARCEL "E"
PARCEL "D"
PARCEL "A"
PARCEL "B"
CANADA LANE
CANADA COURT
ARRIBA DEL MUNDO DR.
RANCHO RIO VISTA No. 2
CARMEL VIEWS No. 1
SEE DETAIL "AA"
HIGH MEADOW No. 1
LOT 18 CARMEL VIEWS No. 3
ELEC. TRANS. EASE.
P.G.&E. SUB-STATION NOT A PART OF THIS SUBD. S.B.E. 135-27-13
DETAIL "AA"
SCALE 1in.=100 FT.
1in.=200FT
B.T.E. BRIDLE TRIAL EASEMENT
D.E. DRIVEWAY EASEMENT
N.D.E. NATURAL DRAINAGE EASE.
P.D.E. PRIVATE DRIVEWAY "
P.U.E. PUBLIC UTILITIES "
S.D.E. STORM DRAINAGE "
S.E. SLOPE "
S.S.E. SAINITARY SEWER "
CARMEL VIEWS No.2 TR.628 & No.3 TR.667